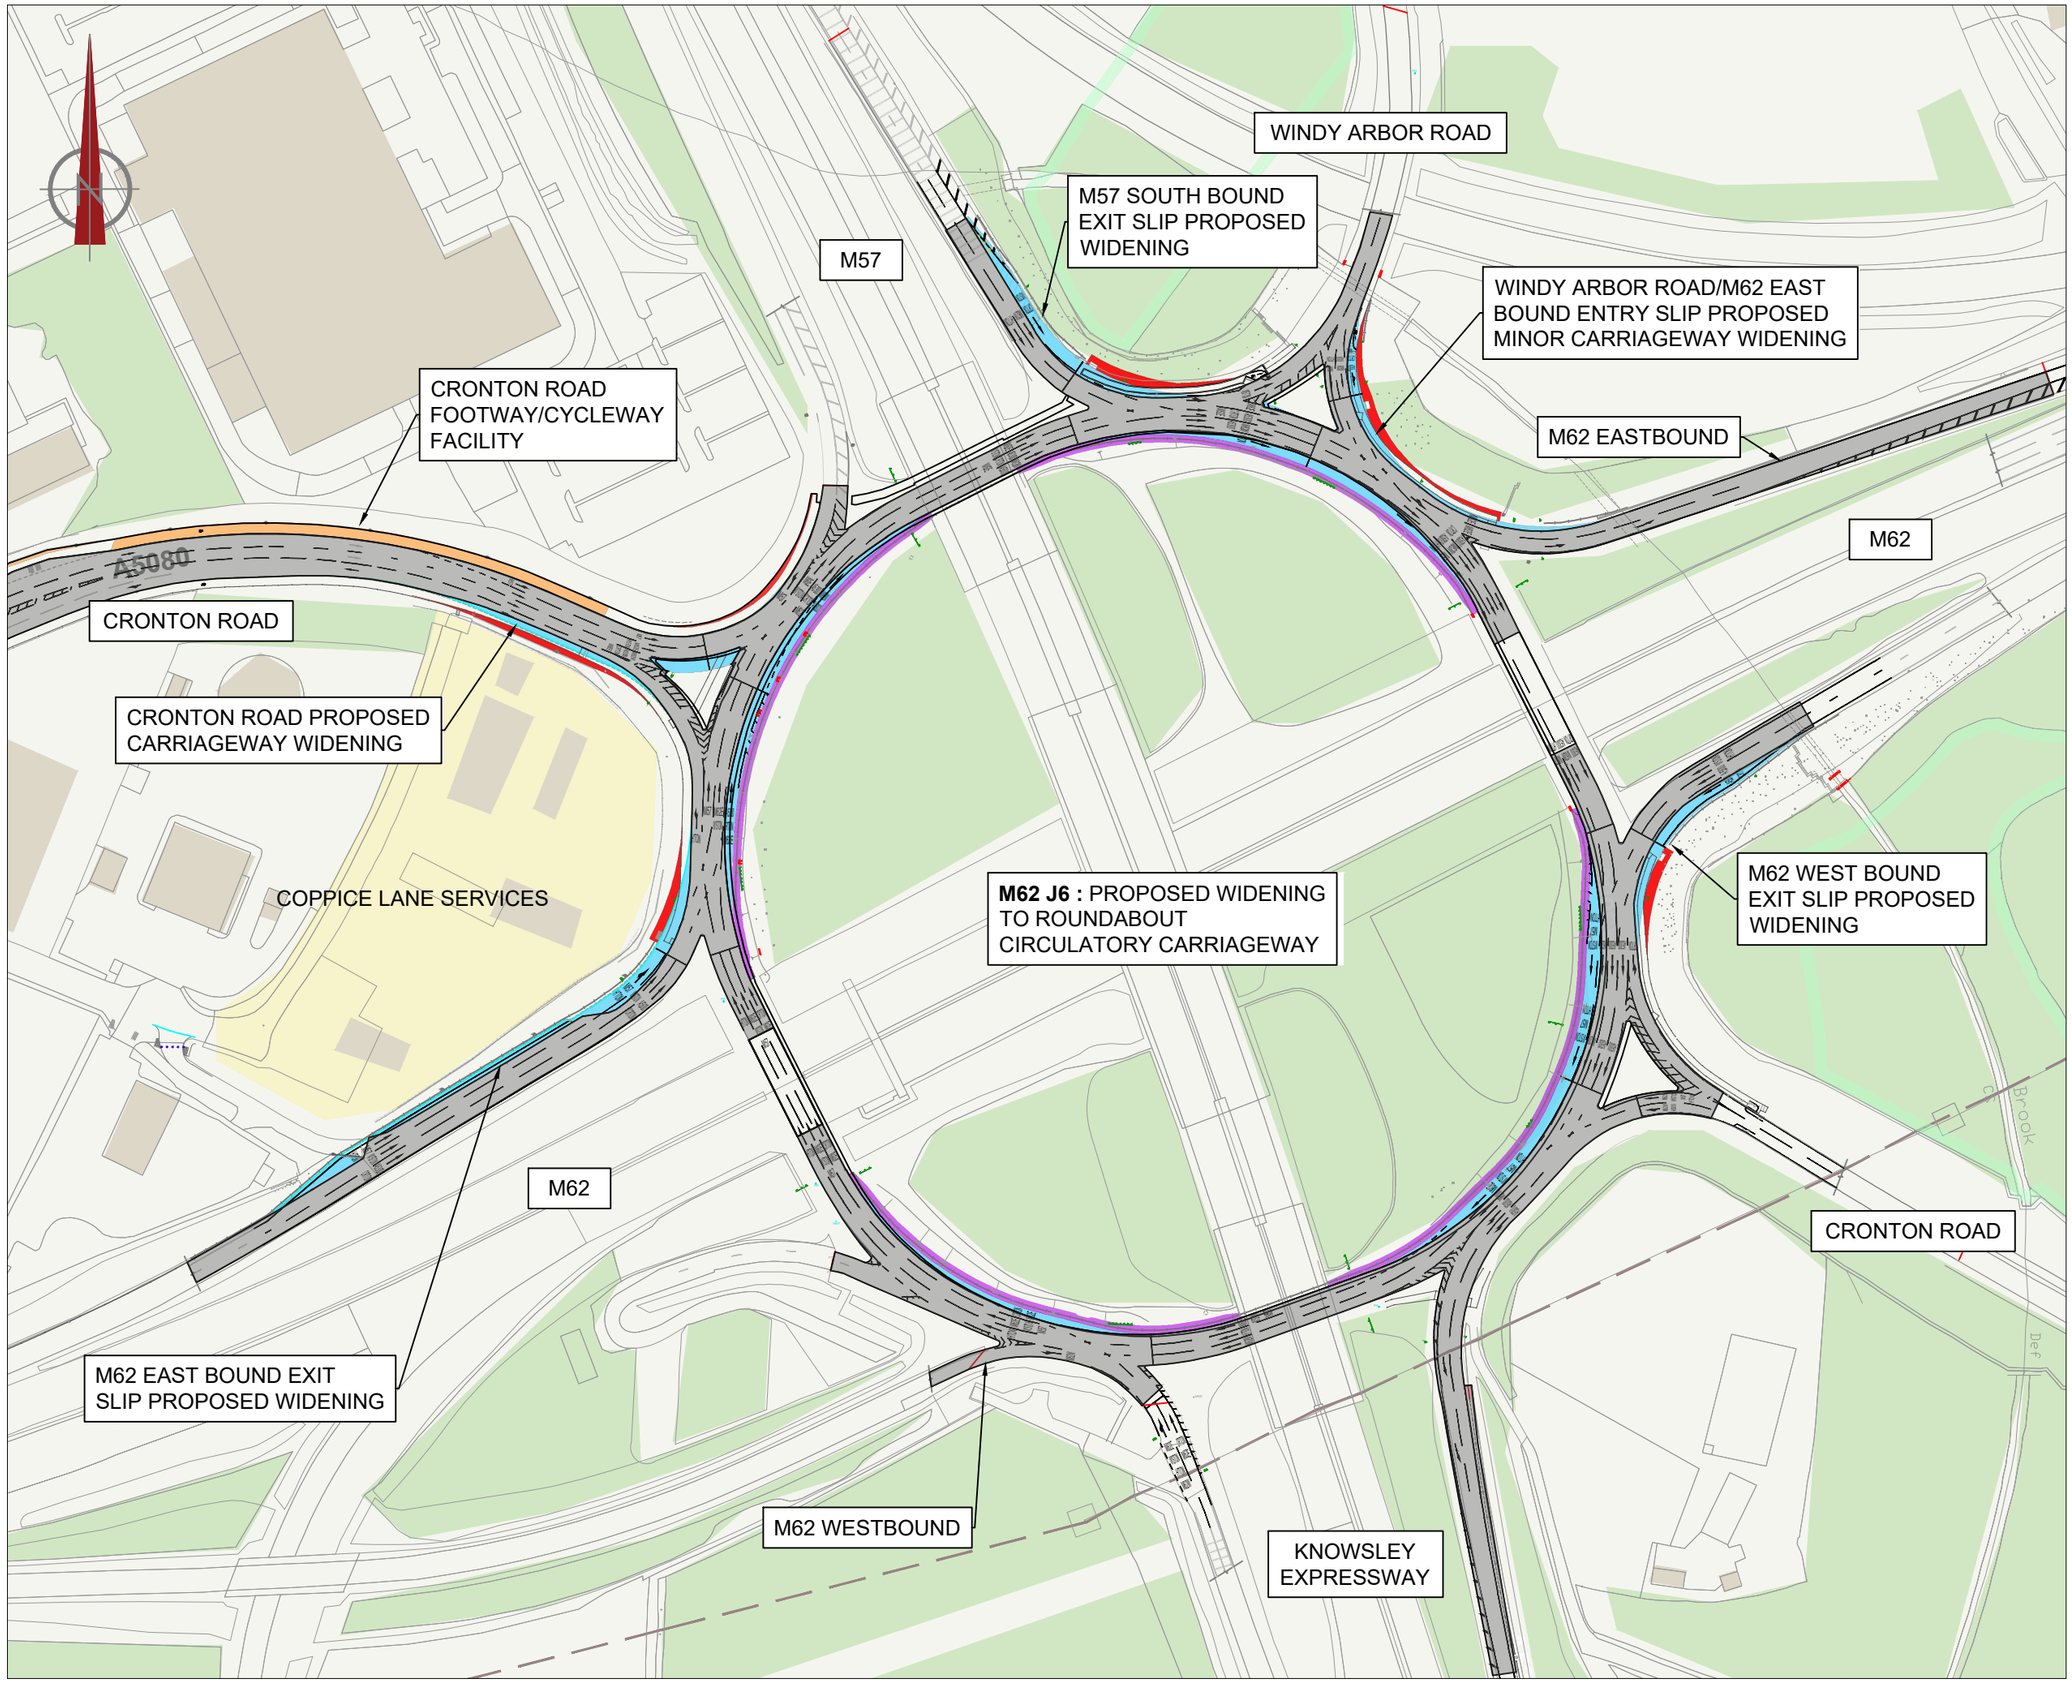

NOTES:

KEY:

- EXISTING FOOTWAY TO BE WIDENED TO CREATE NEW SHARED USE CYCLEWAY
- PROPOSED CARRIAGEWAY WIDENING
- MAINTENANCE STRIP
- AREA OF CARRIAGEWAY TO BE RESURFACED
- EXISTING FOOTWAY TO BE REALIGNED FOLLOWING CARRIAGEWAY WIDENING

THIS PROJECT IS LIVE ON SITE SO DESIGN IS SUBJECT TO CHANGE.

No reproductions without Authority.

Do not scale, use only figured dimensions.

Ordnance Survey material produced with permission under Knowsley Metropolitan Borough Council Crown Copyright OS licence number 100022848, 2023.

REV	DESCRIPTION	BY	DATE

STATUS: FOR CONSULTATION

Knowsley Council

HIGHWAYS & CAPITAL DELIVERY
MAJOR PROJECTS TEAM
PO Box 21 | Archway Road | Huyton | L36 9YU
www.knowsley.gov.uk

TARBOCK CONSULTATION
PROJECT NAME:

SHEET 1 of 1
PROJECT NAME:

PT/TM/8116	0
DRAWING NUMBER:	REV:

DRAWN:	CHECKED:	APPROVED:	SCALE @A3:
MT			1:2000
DATE: NOV 24	DATE:	DATE:	