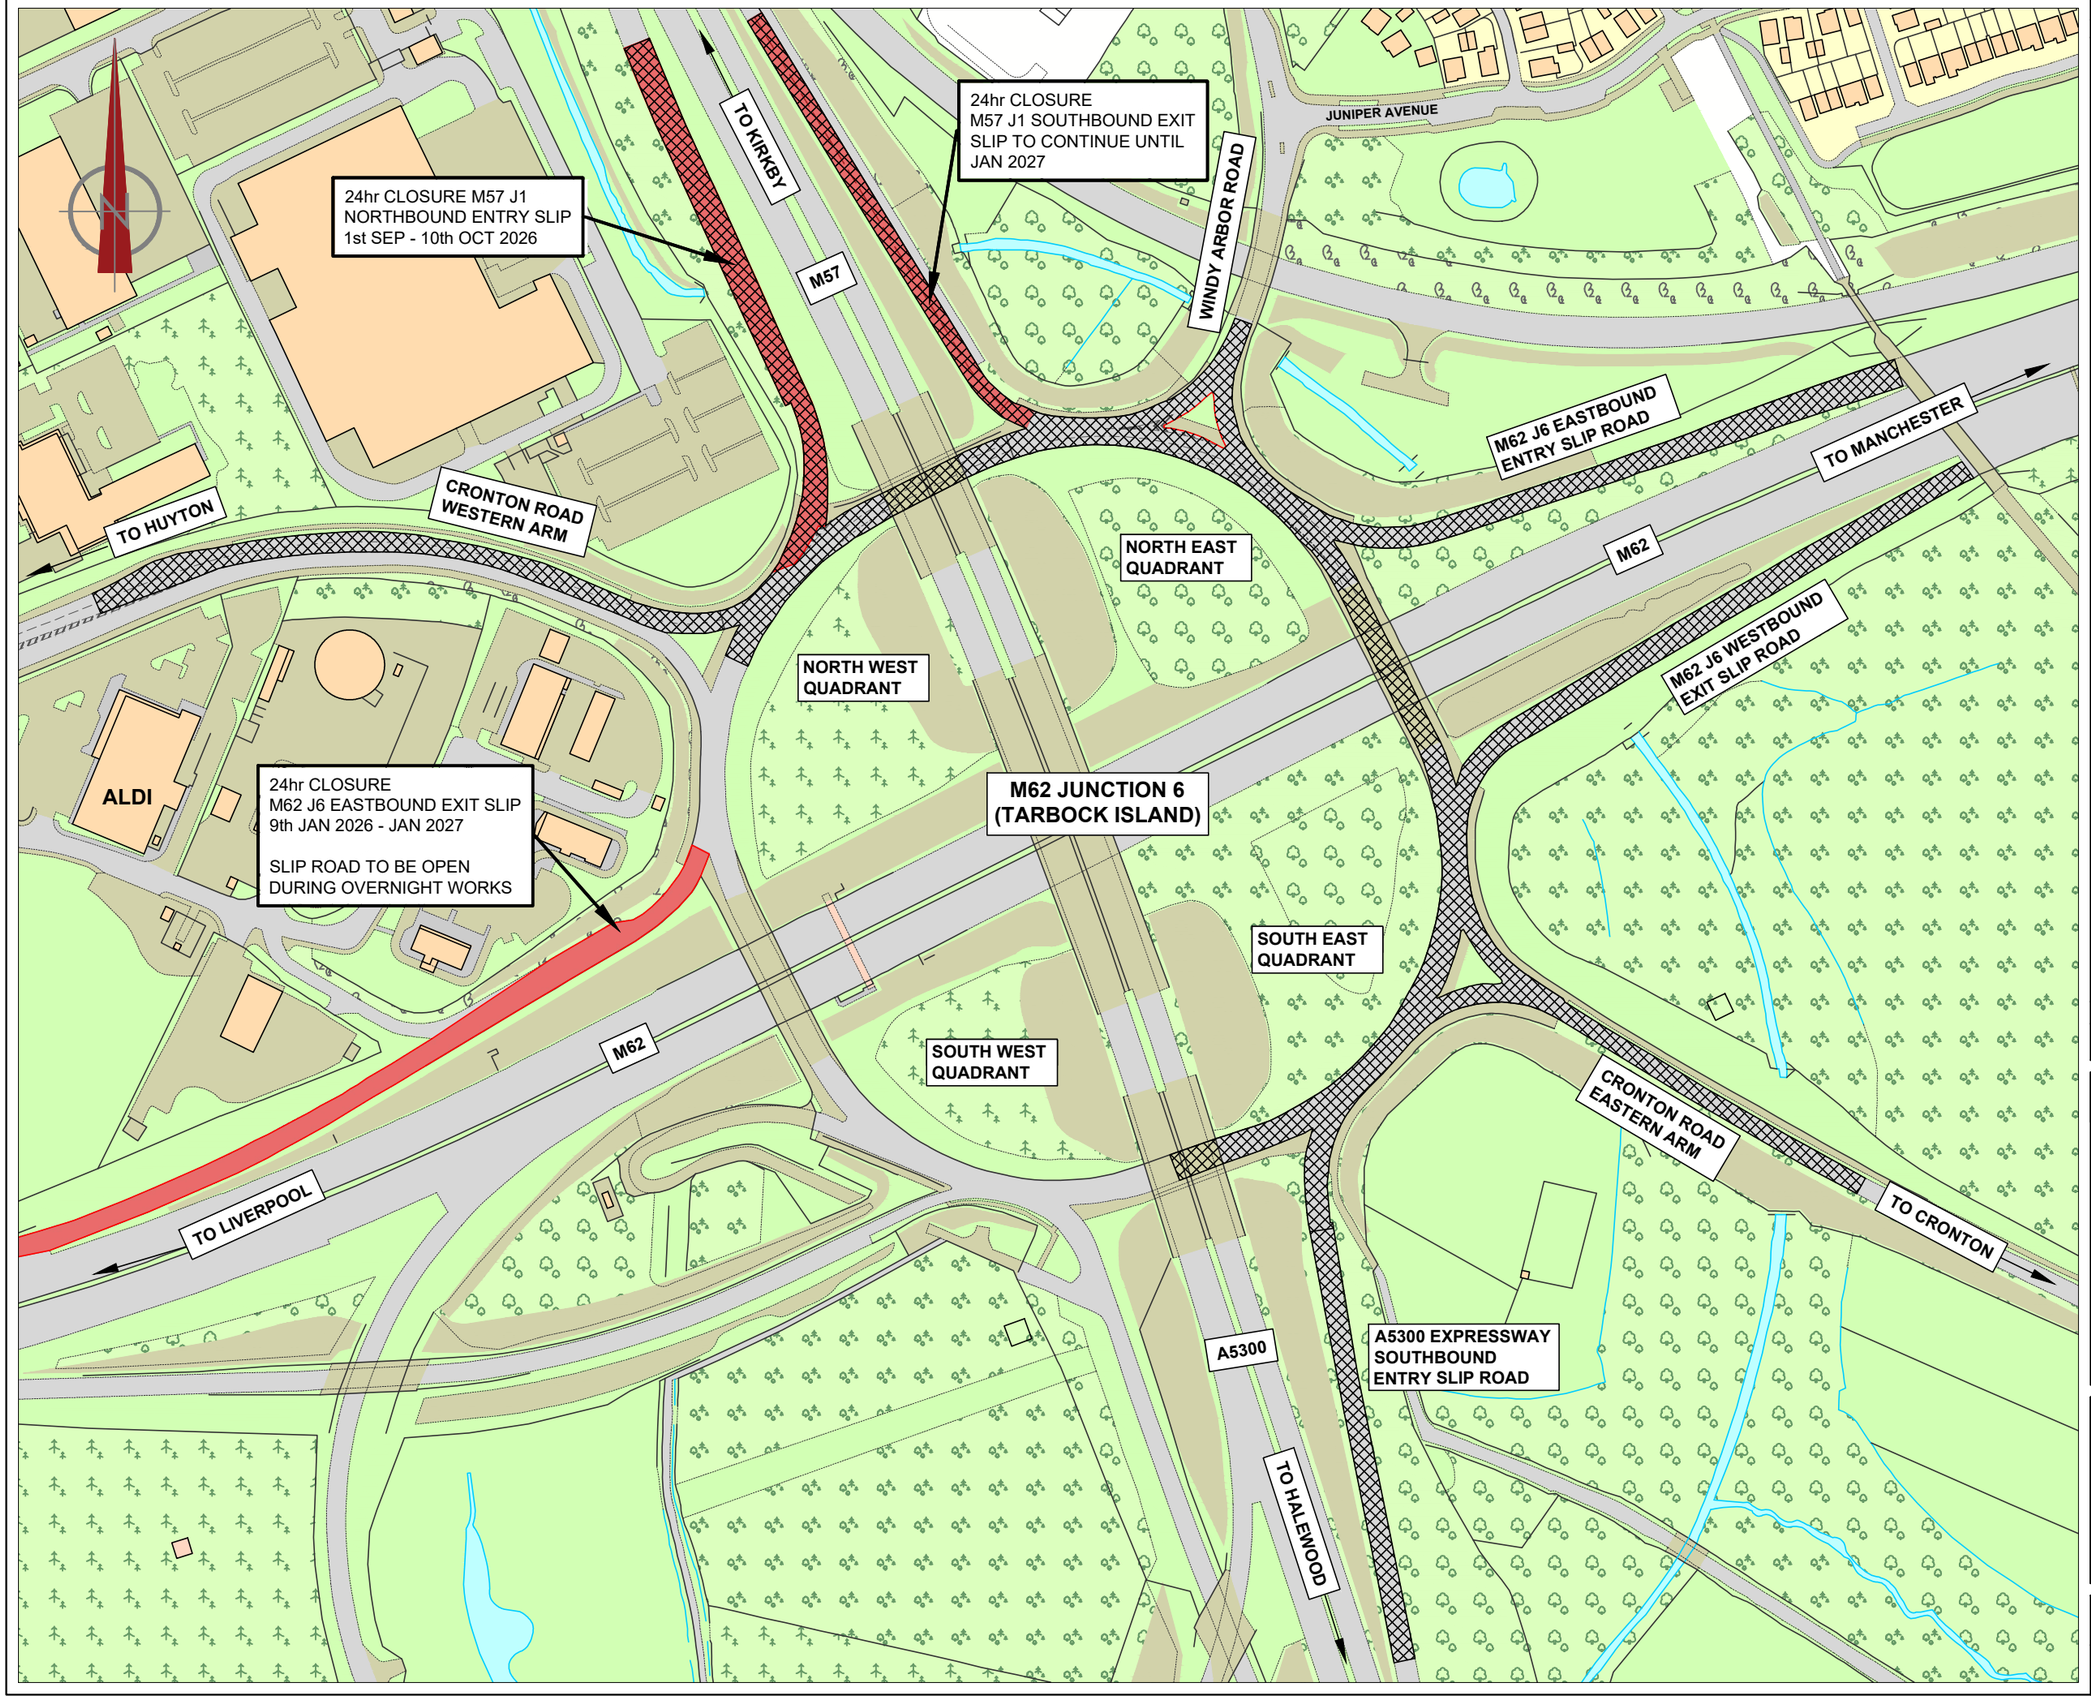


NOTES:

KEY:

SLIP ROAD CLOSURES

TARBOCK ROUNDABOUT AND ADJOINING ROADS TO BE CLOSED OVERNIGHT 12th OCTOBER - 13th NOVEMBER (20:00 - 05:00) FOR FINISHING WORKS AND CARRIAGEWAY RESURFACING.
AREA OF ROUNDABOUT WILL BE REDUCED TO SINGLE LANE RUNNING DURING THE DAYTIME

No reproductions without Authority.

Do not scale, use only figured dimensions.

The contractor is to check all dimensions on site and report any discrepancies to the Project Manager or Site Supervisor.
This drawing is to be read in conjunction with all other standard documentation.

Ordnance Survey material produced with permission under Knowsley Metropolitan Borough Council Crown Copyright OS licence number AC0000821938, 2026.

REV	DESCRIPTION	BY	DATE

STATUS: FOR INFORMATION

Knowsley Council

HIGHWAYS & CAPITAL DELIVERY
MAJOR PROJECTS TEAM
PO Box 21 | Archway Road | Huyton | L36 9YU
www.knowsley.gov.uk

PROJECT NAME: TARBOCK TRAFFIC MANAGEMENT

PROJECT NAME: OVERNIGHT ROAD CLOSURES

DRAWING NUMBER:	REV:
PT/TM/8850	1

DRAWN:	CHECKED:	APPROVED:	SCALE @A3:
MT	SW		NTS
DATE: OCT 26	DATE: OCT 26	DATE:	